


CIVIL WORKS DRAWING INDEX


DRAWING NUMBER	DESCRIPTION	DATE	COMMENT
C00	DRAWING INDEX	20.10.26	TENDER ISSUE
C01	SCHEME PLAN	20.10.26	TENDER ISSUE
C02	PROPOSED SITE PLAN	20.10.26	TENDER ISSUE
C03	TYPICAL SITE SECTION	20.10.26	TENDER ISSUE

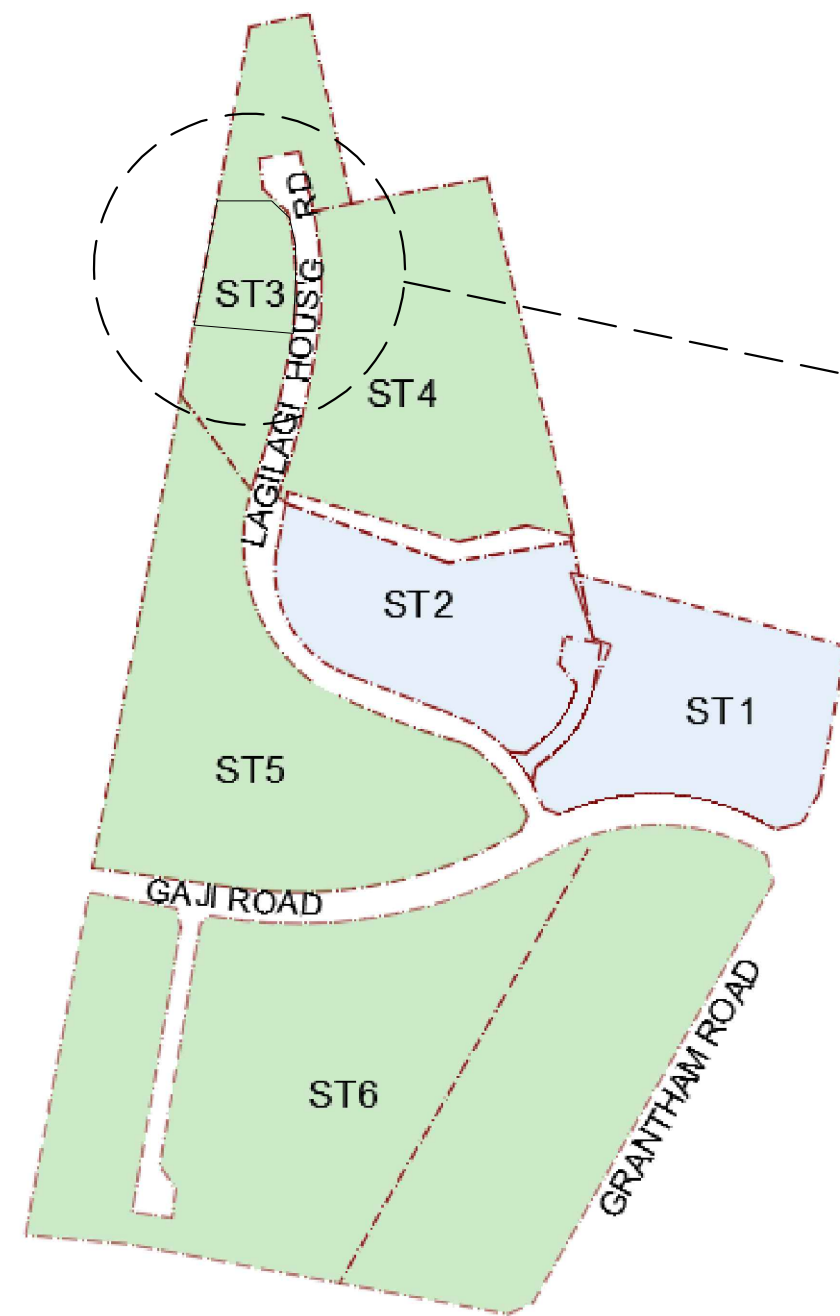



1 SCHEME MASTER PLAN
NOT TO SCALE

2 EXISTING SITE PLAN
SCALE : 1:1000@A3/1:500@A1


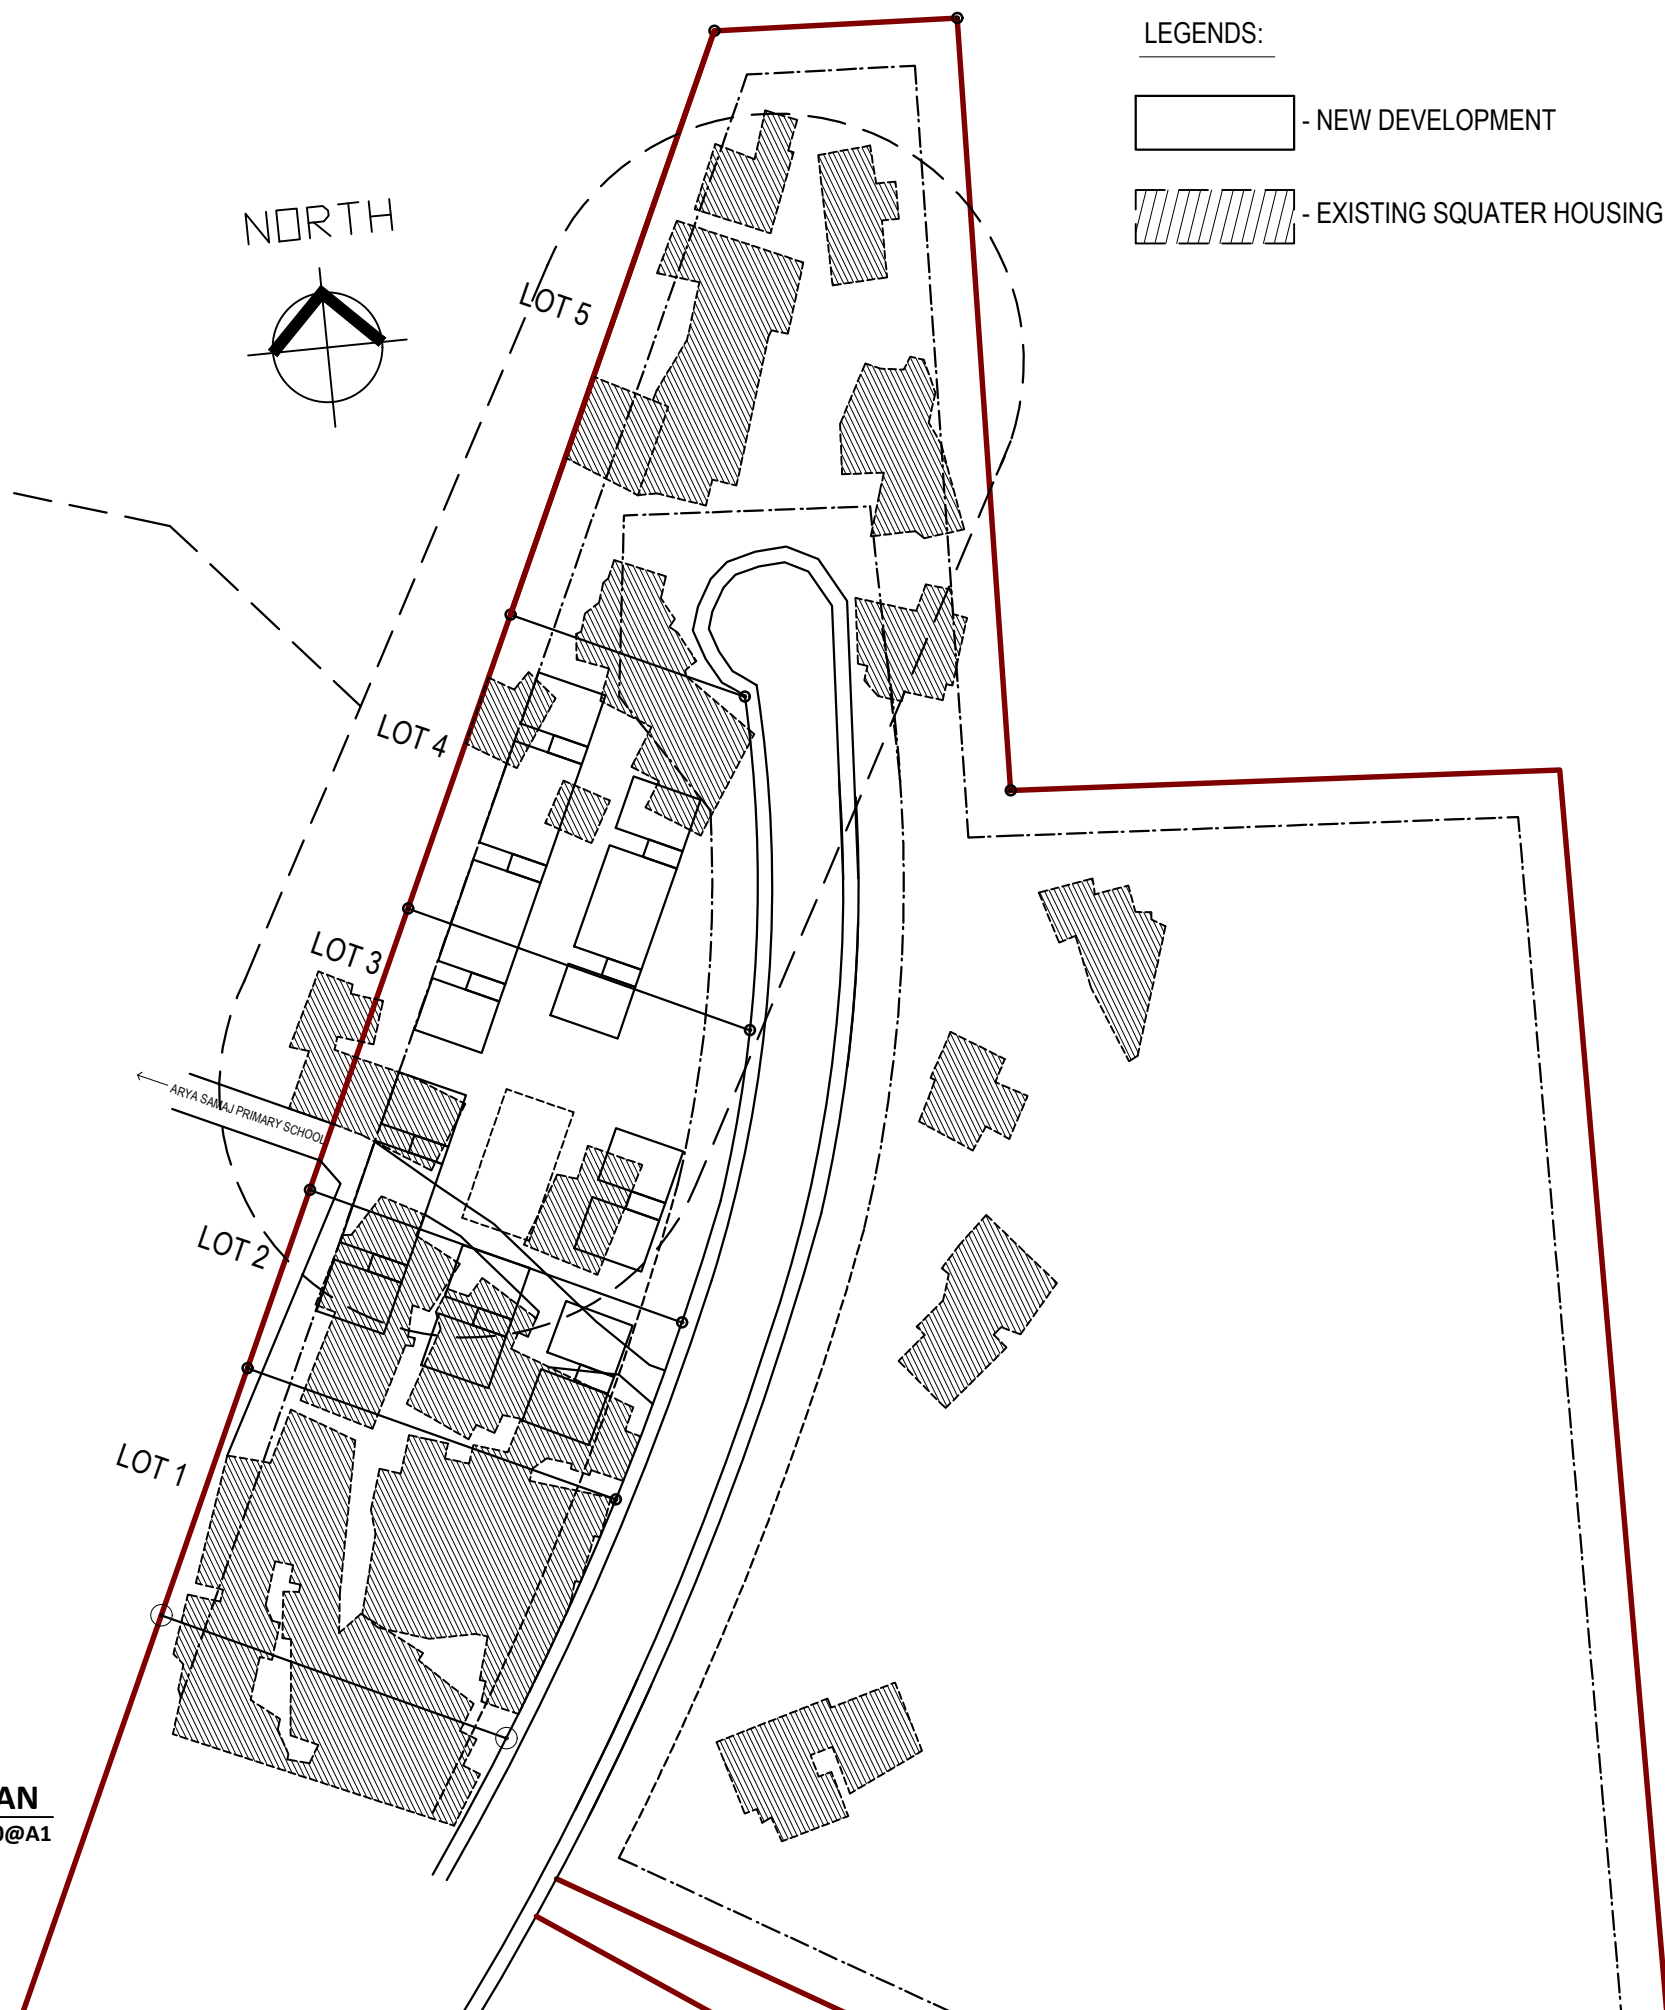



LEGENDS:

□ - NEW DEVELOPMENT

▨ - EXISTING SQUATER HOUSING

BUILDING 1- 470M2 - PHASE 1 - 24 FLATS	CARPARK 1 & COURT- 382M2
BUILDING 2- 314M2- PHASE 2 - 16 FLATS	CARPARK 2- 138M2
BUILDING 3- 314M2- PHASE 3- 16 FLATS	CARPARK 3- 63M2
BUILDING 4- 158M2-PHASE 4- 8 FLATS	ROAD ACCESS- 679M2
BUILDING 5- 158M2- PHASE 5- 8 FLATS	GREEN AREA LOT 2,3,4- 2179M2 (43%)
BUILDING 6- 158M2- PHASE 6- 8 FLATS	COMMERCIAL LOT 5- 2707M2

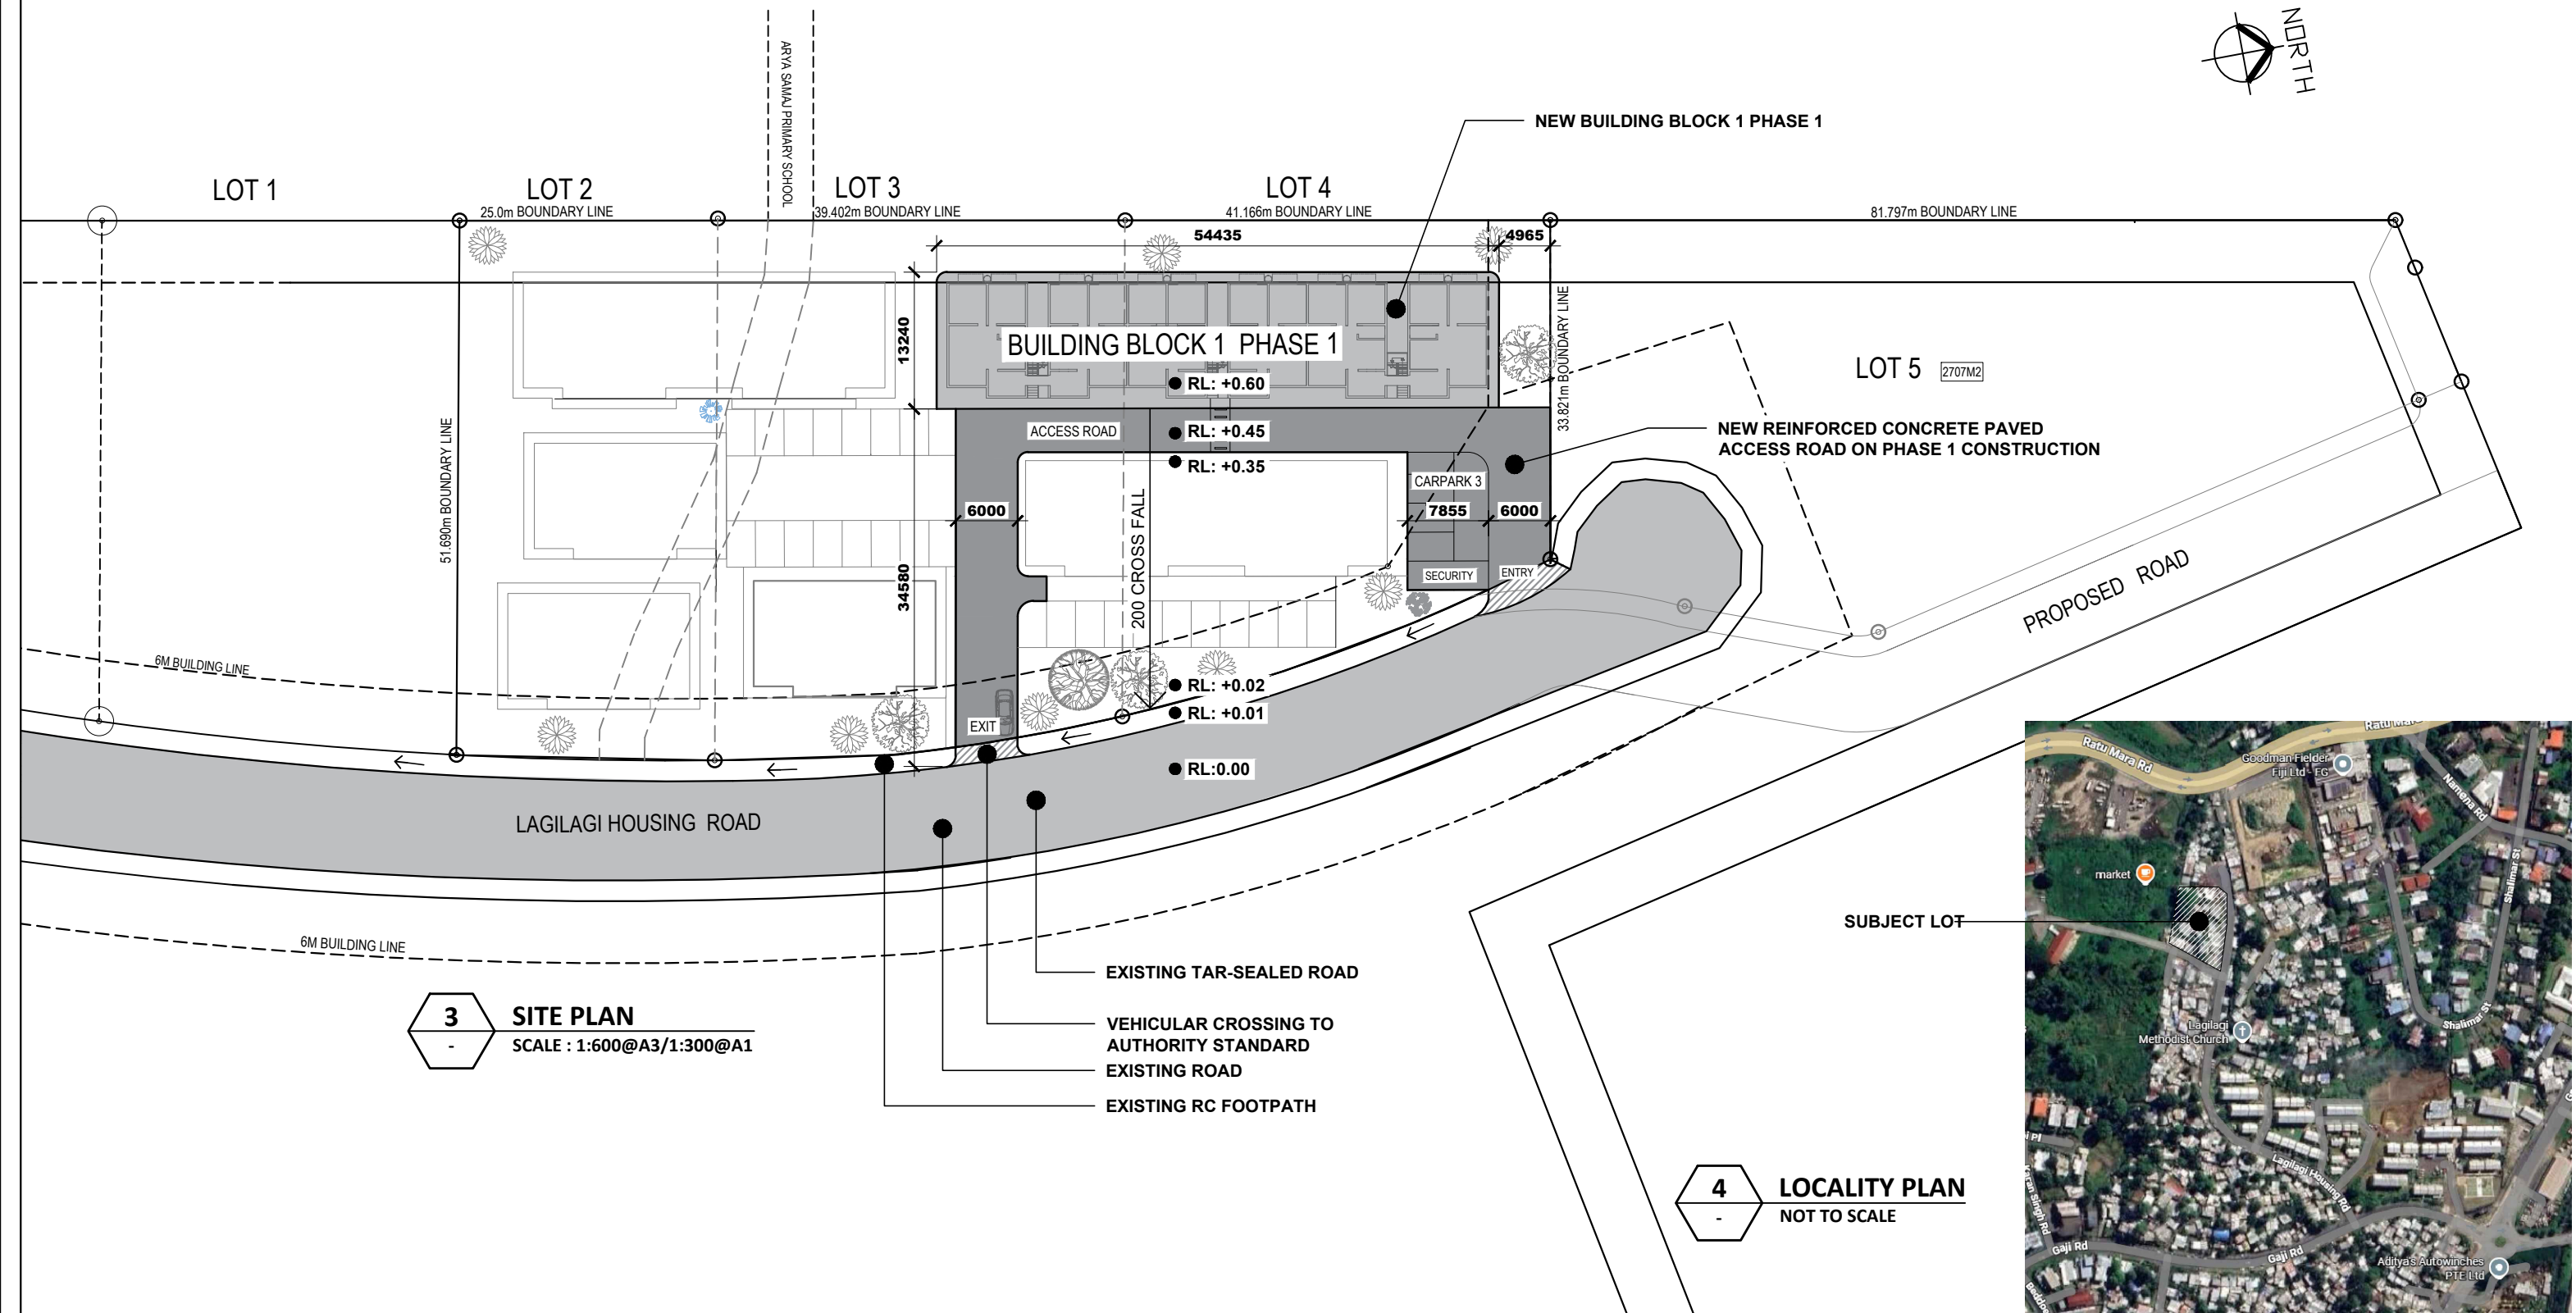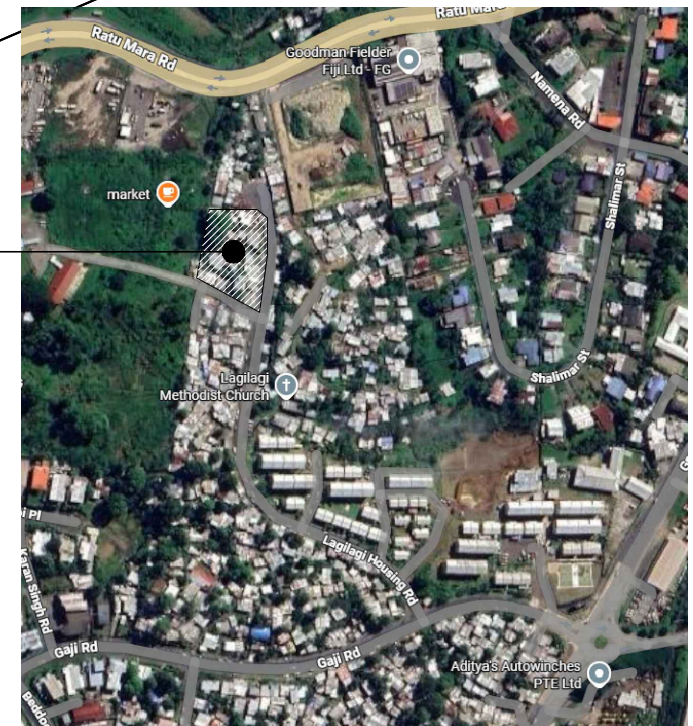

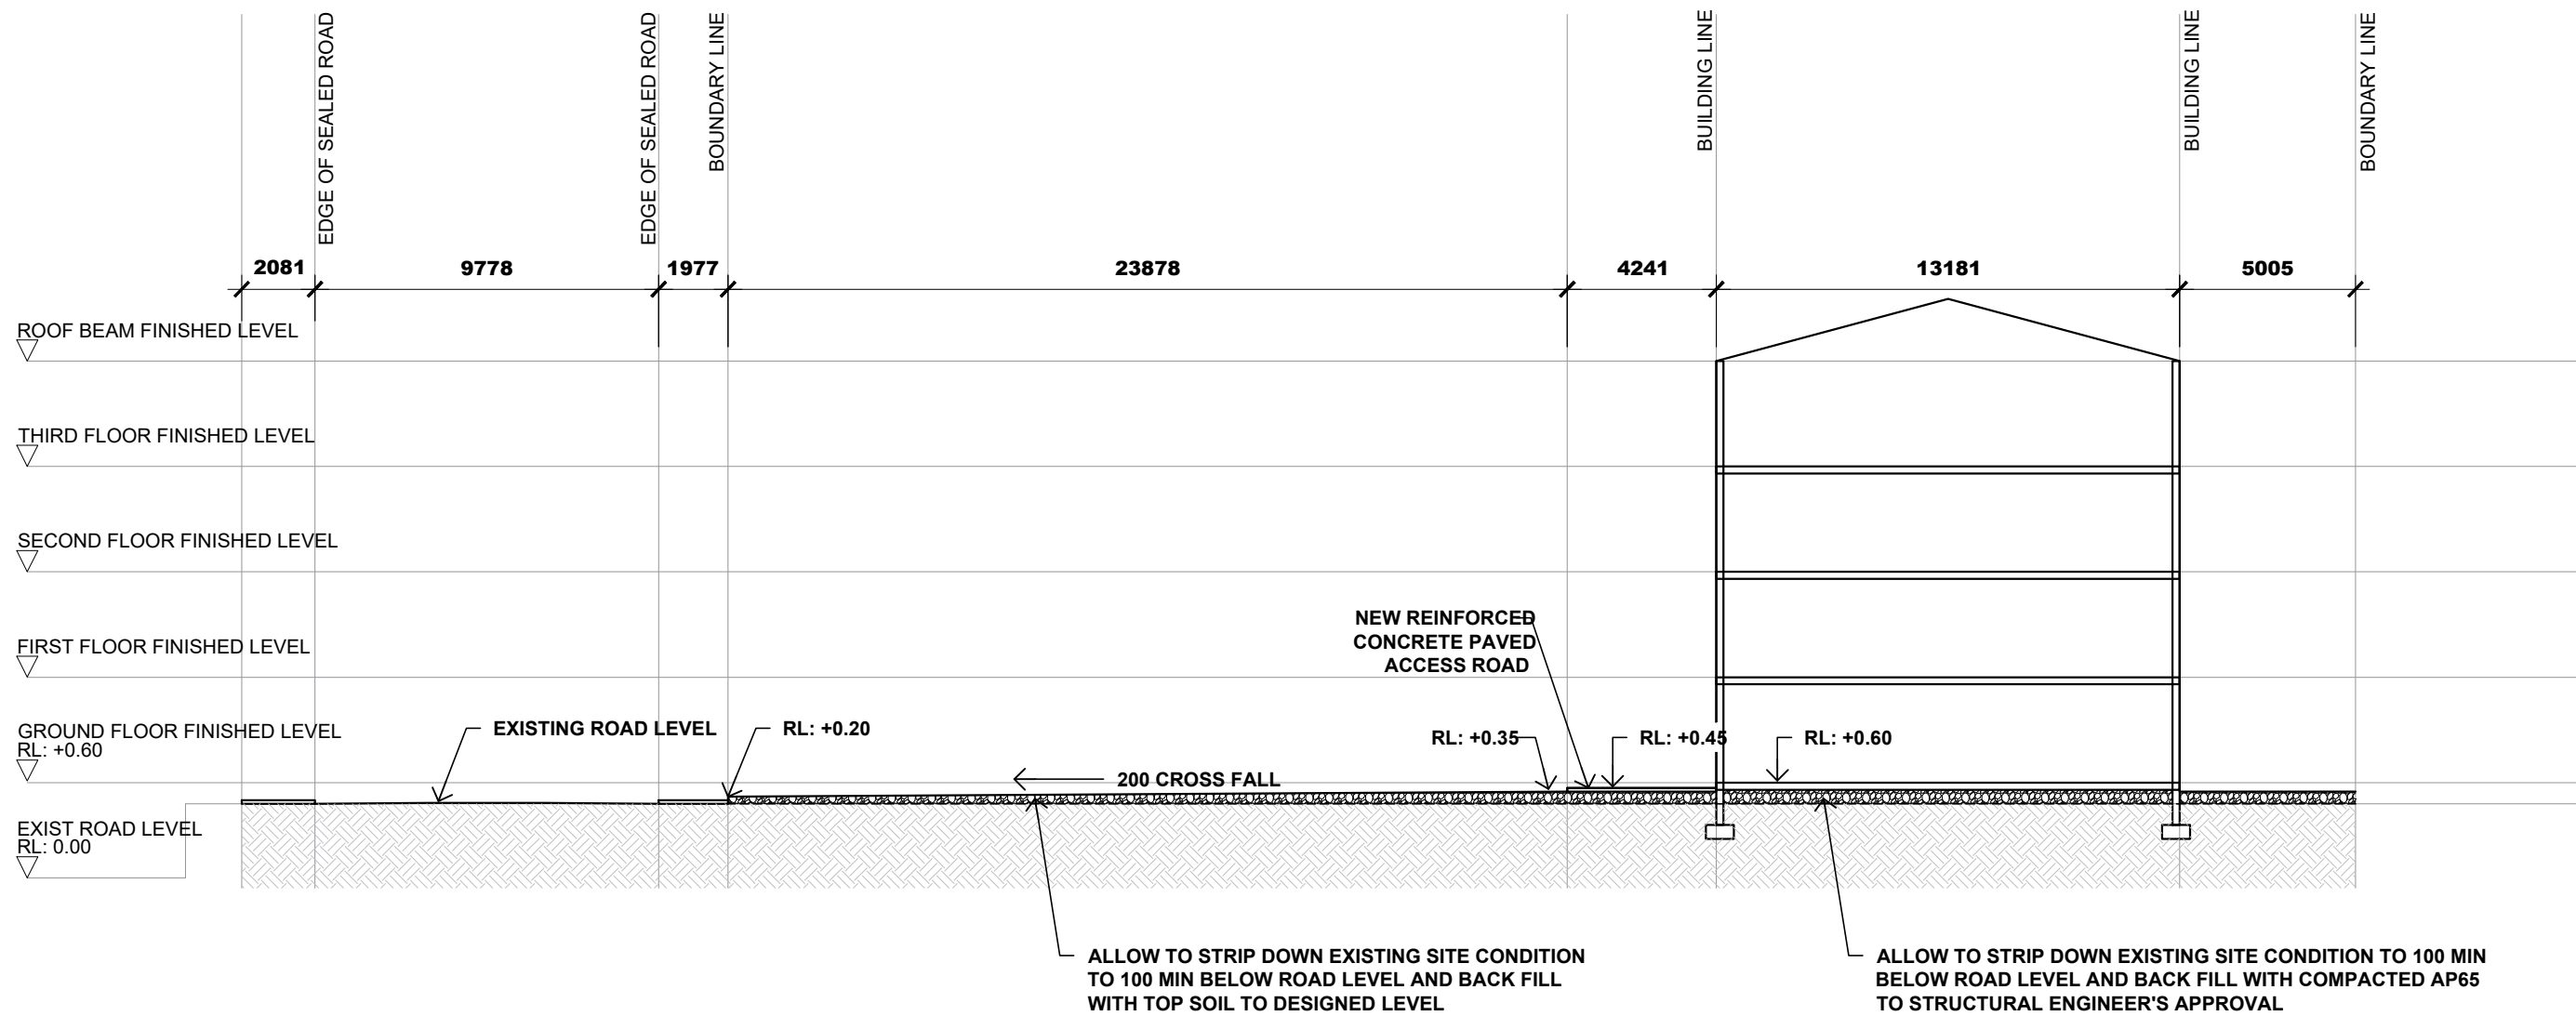

5
TYPICAL SITE CROSS SECTION
 SCALE : 1:200@A3/1:100@A1

REV	DESCRIPTION	DATE	JOB NO	--
P1	APPROVAL ISSUE	02.04.2026	DISCIPLINE	CIVIL DRAWINGS
P2	TENDER ISSUE	20.10.2026	DATE	JUNE 2026
			SCALE	1:200@A3/1:100@A1
			DESIGN	RR
			DRAWN	RR